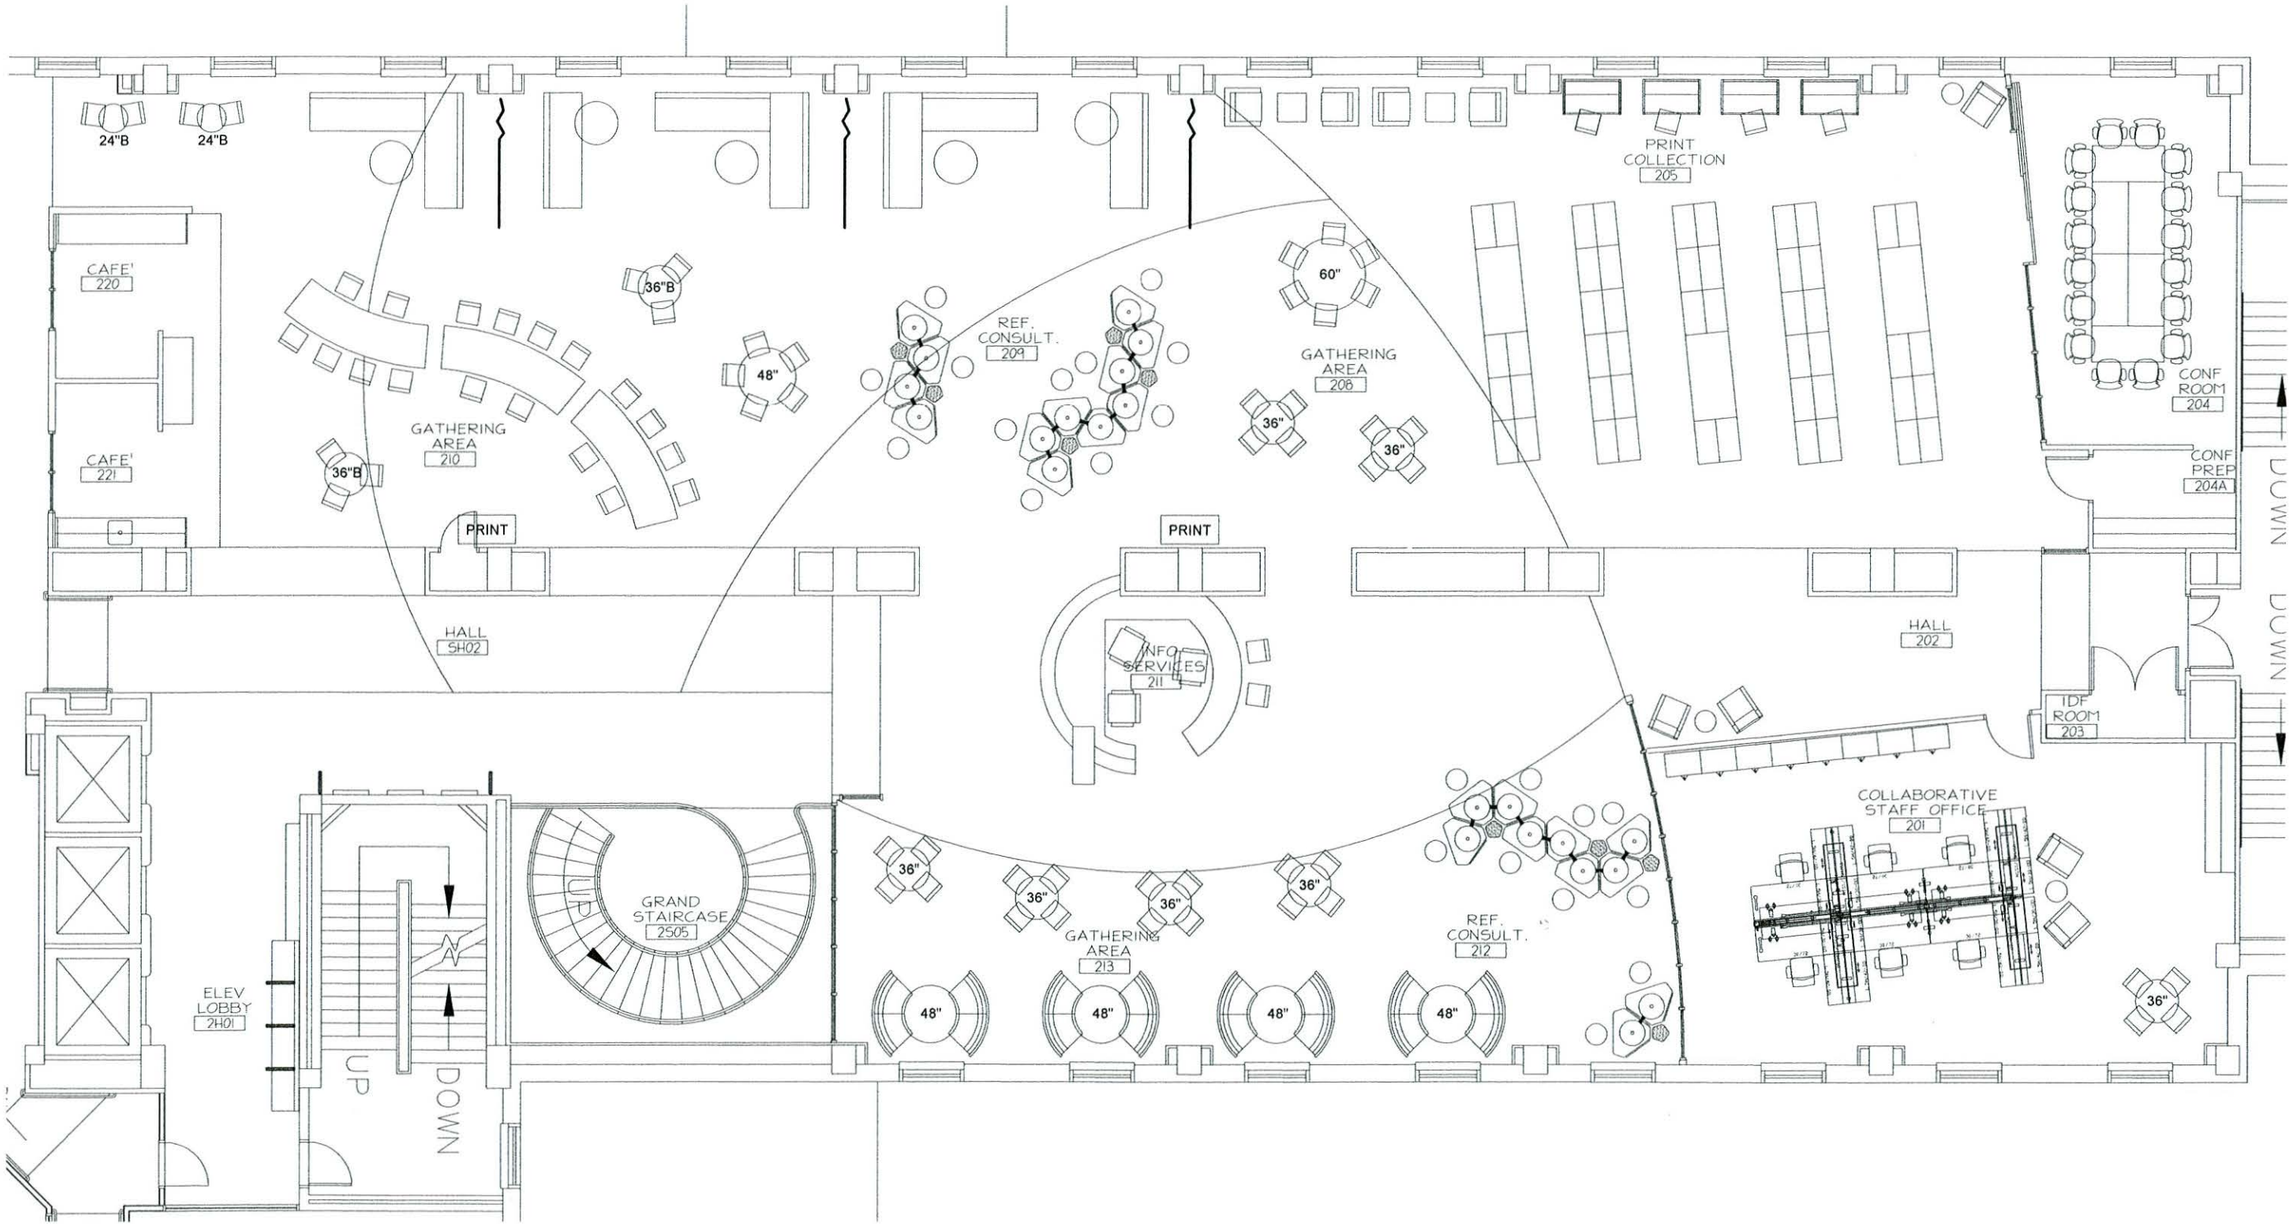

mdh
mcgee designhouse

1950 east greyhound pass | suite 18.182 | carmel | indiana | 46033 | P 317.502.6763 | mcgeedesignhouse.com

PURDUE UNIVERSITY
Krannert Building MEL Renovation - Phase III

2nd Floor Furniture Plan
12.16.10 | not to scale

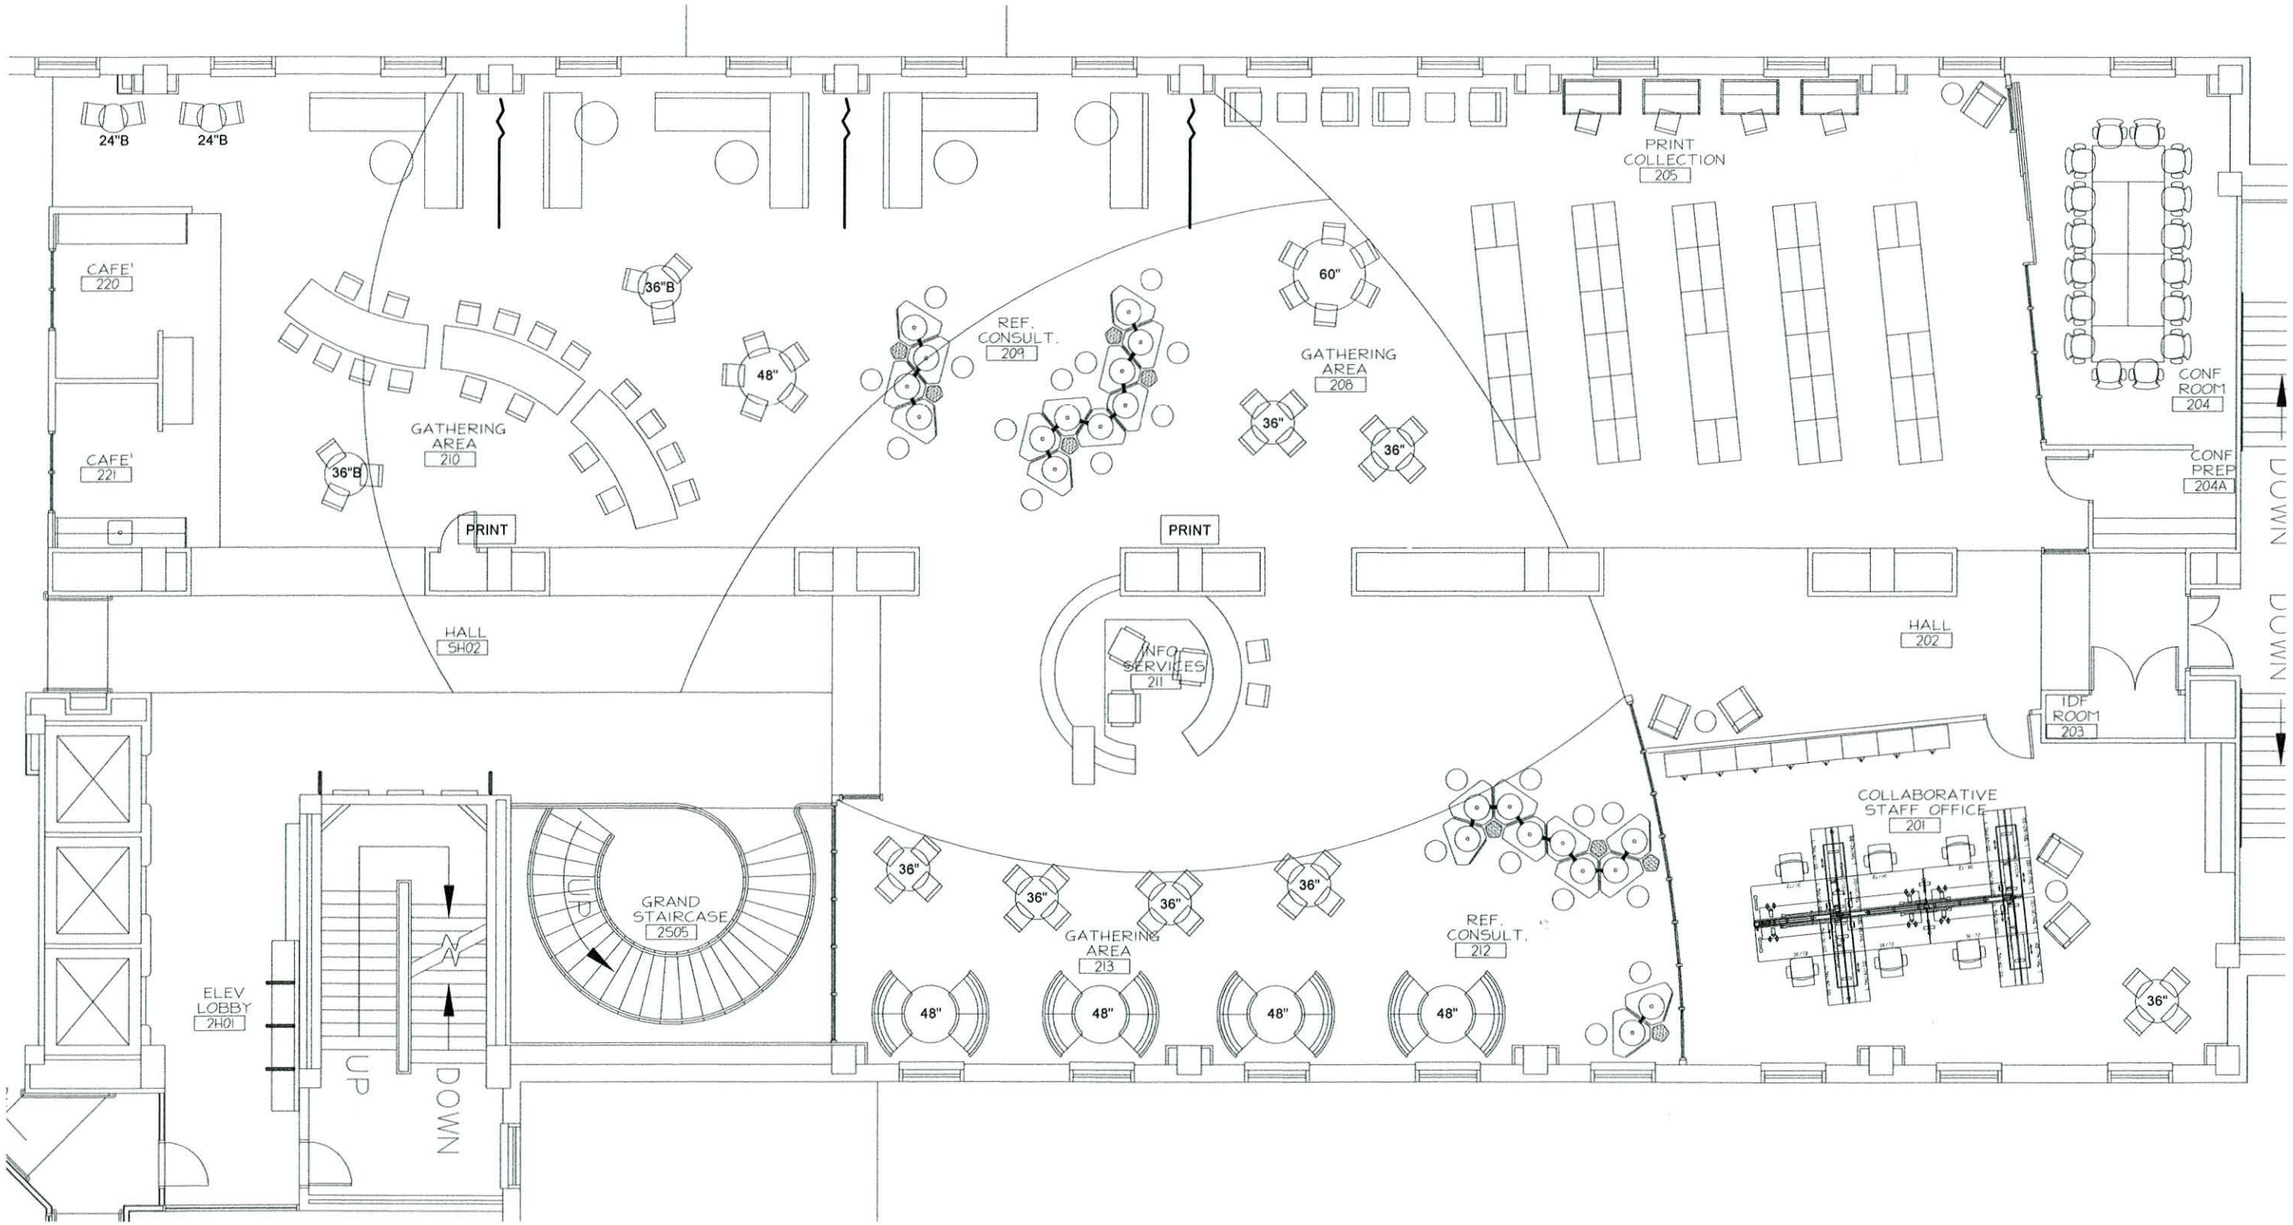

mdh
mcgee designhouse
1950 east greyhound pass | suite 18.182 | carmel | indiana | 46033 | P 317.502.6763 | mcgeedesignhouse.com

PURDUE UNIVERSITY
Krannert Building MEL Renovation - Phase III

2nd Floor Furniture Plan
12.16.10 | not to scale